· SCHEDULE OF FINISHES ·

	EXISTING FINISHES			NEW FINISHES			REMARKS ·
ROOM	FLOOR	WALLS	CEILING	FLOOR	WALLS	CEILING	
18	TERR.	PLAS. & WOOD STRIPS	PLASTER	—	SHEETROCK	PAINT	
19	OAK	PLAS. & WOOD STRIPS	PLASTER	—	SHEETROCK	PAINT	
20	OAK	PLAS. & WOOD STRIPS	PLASTER	—	SHEETROCK	PAINT	
21	CEMENT	BRICK	TILE	FILL & VIN. ASB.	FURR & SHEETROCK	PLASTER	ADD WIND. TRIM & WOOD BASE
22	CEMENT	BRICK	TILE	FILL & VIN. ASB.	FURR & SHEETROCK	PLASTER	ADD WIND. TRIM & WOOD BASE
23	TERR.	PLASTER	PLASTER	—	SHEETROCK	PAINT	
24	CEMENT	PLASTER	PLASTER	← - NO	CHANGE	→	
25	TERR.	PLAS. & WOOD STRIPS	PLASTER	—	SHEETROCK	PAINT	
CORR. D	TERR.	PLAS. & WOOD STRIPS	PLASTER	—	SHEET ROCK	PAINT	
CORR. E	TERR.	PLAS. & WOOD STRIPS	PLASTER	—	SHEET ROCK	PAINT	
VEST.	OAK	PLASTER	PLASTER	—	SHEETROCK	PAINT.	

NOTES ·

1. R-1 INDICATES EXISTING DOORS TO BE REMOVED.
2. R-2 INDICATES EXISTING DOORS, BUCKS & TRANSOMS TO BE REMOVED.

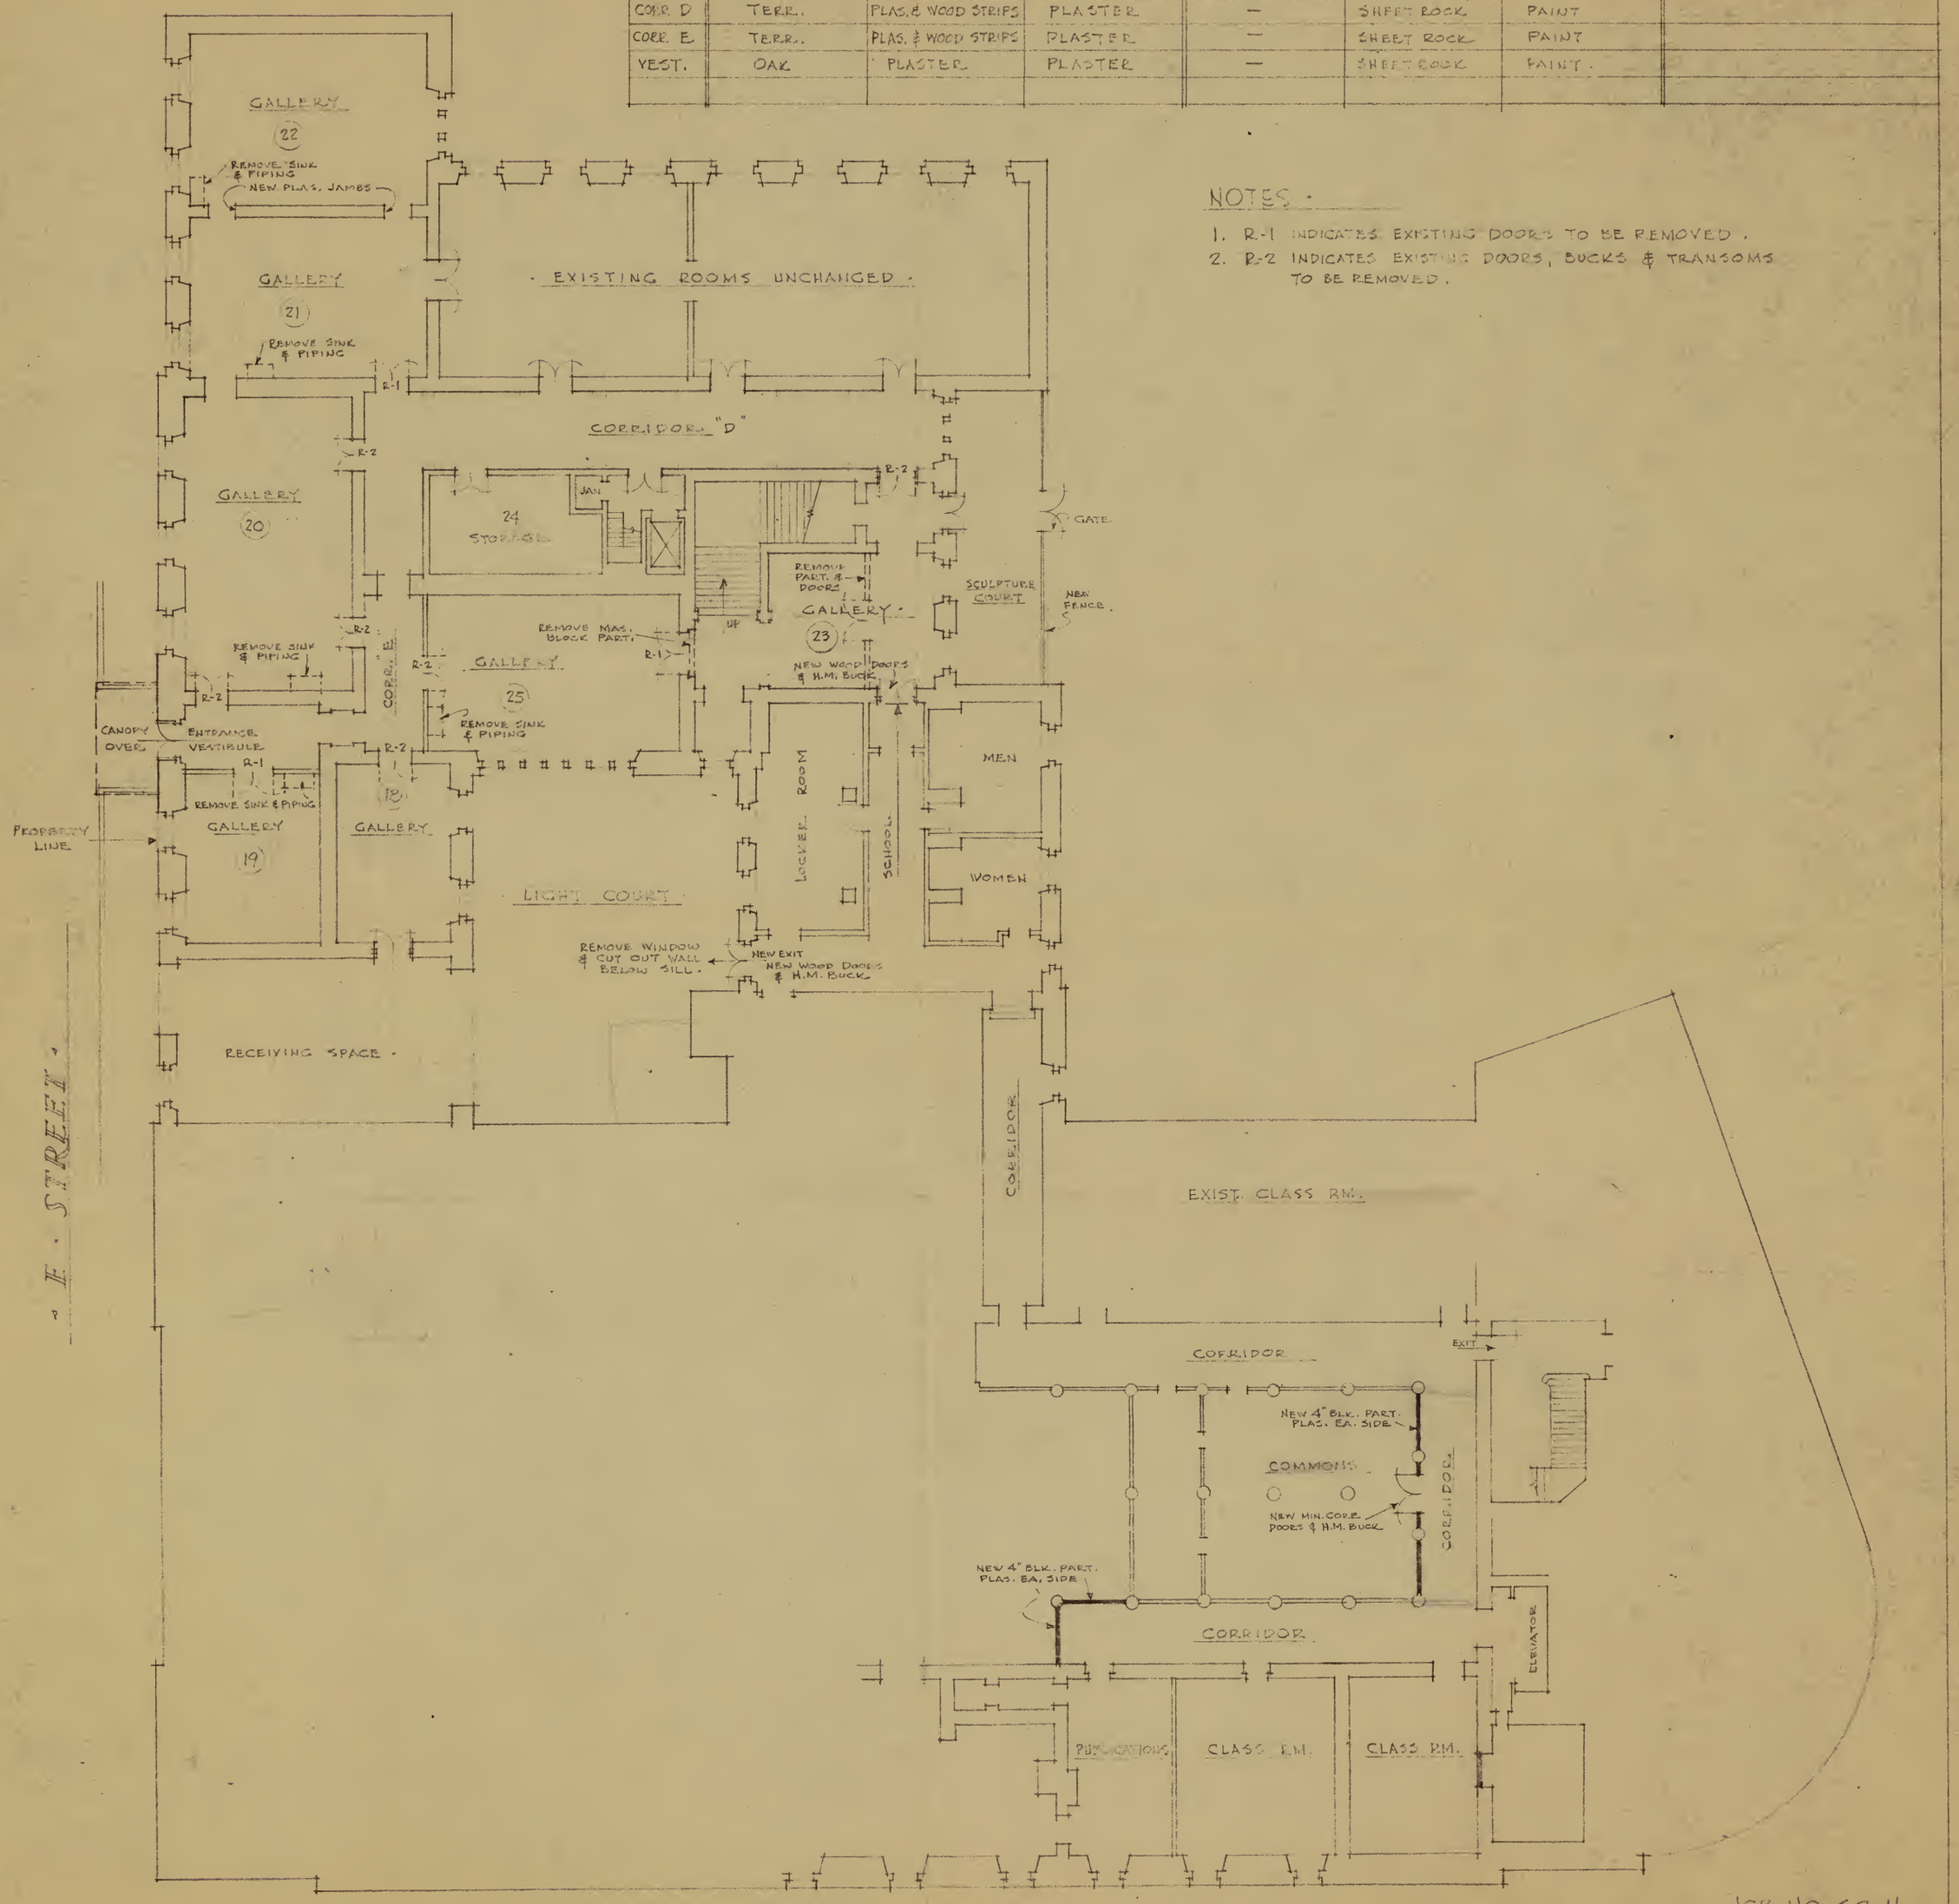

JOB NO. 62-11 ·

REVISED JULY 18, 1962

· THE CORCORAN GALLERY OF ART ·

17TH & NEW YORK AVE. N.W. WASH, D.C.

FAULKNER, KINGSBURY & STENHOUSE • ARCHITECTS
1710 H STREET, N. W. WASHINGTON 6, D. C.

ALTERATIONS TO GROUND FLR. PLAN.

DATE 4-12-62
DRAWN BY EDS.
CHECKED BY
SCALE 1/16" = 1'-0"
FKS
D-1

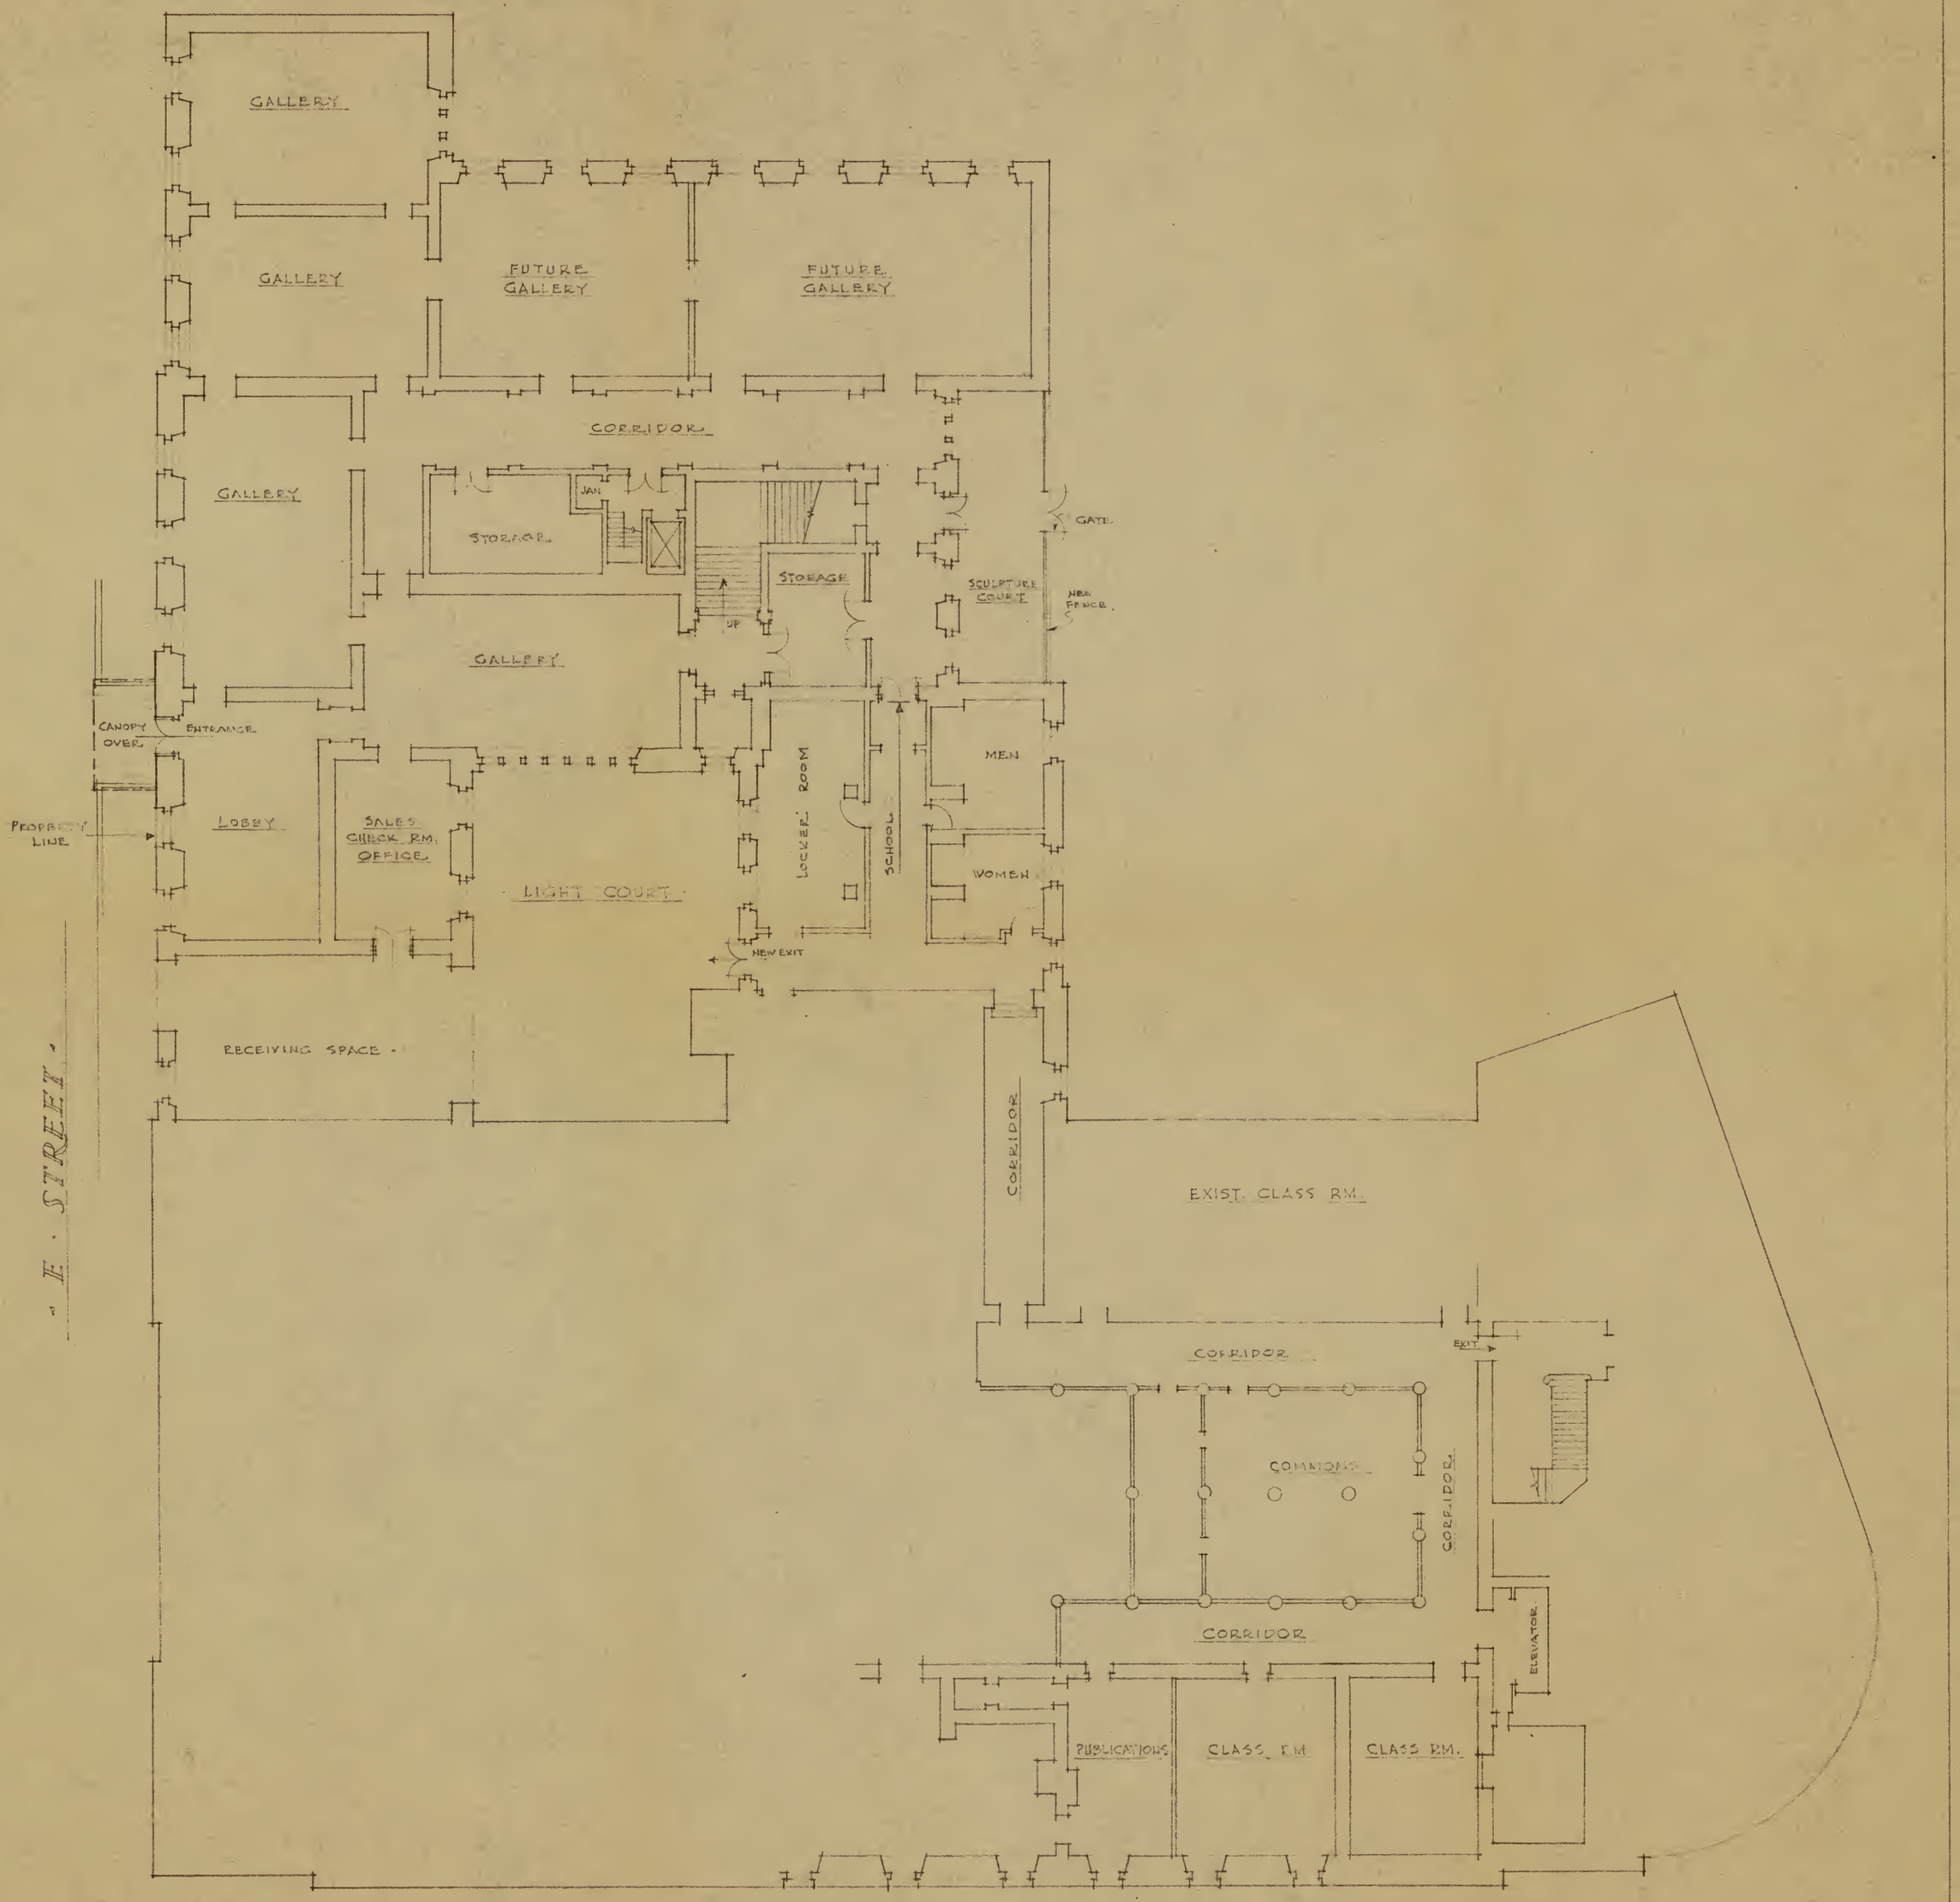

· THE CORCORAN GALLERY OF ART ·

17TH & NEW YORK AVE. N.W. WASH, D.C.

FAULKNER, KINGSBURY & STENHOUSE • ARCHITECTS
1710 H STREET, N. W. WASHINGTON 6, D. C.

ALTERATIONS TO GROUND FLR. PLAN.

DATE 4-12-62
DRAWN BY EDS.
CHECKED BY
SCALE 1/16" = 1'-0"

E.K.S.

D-1